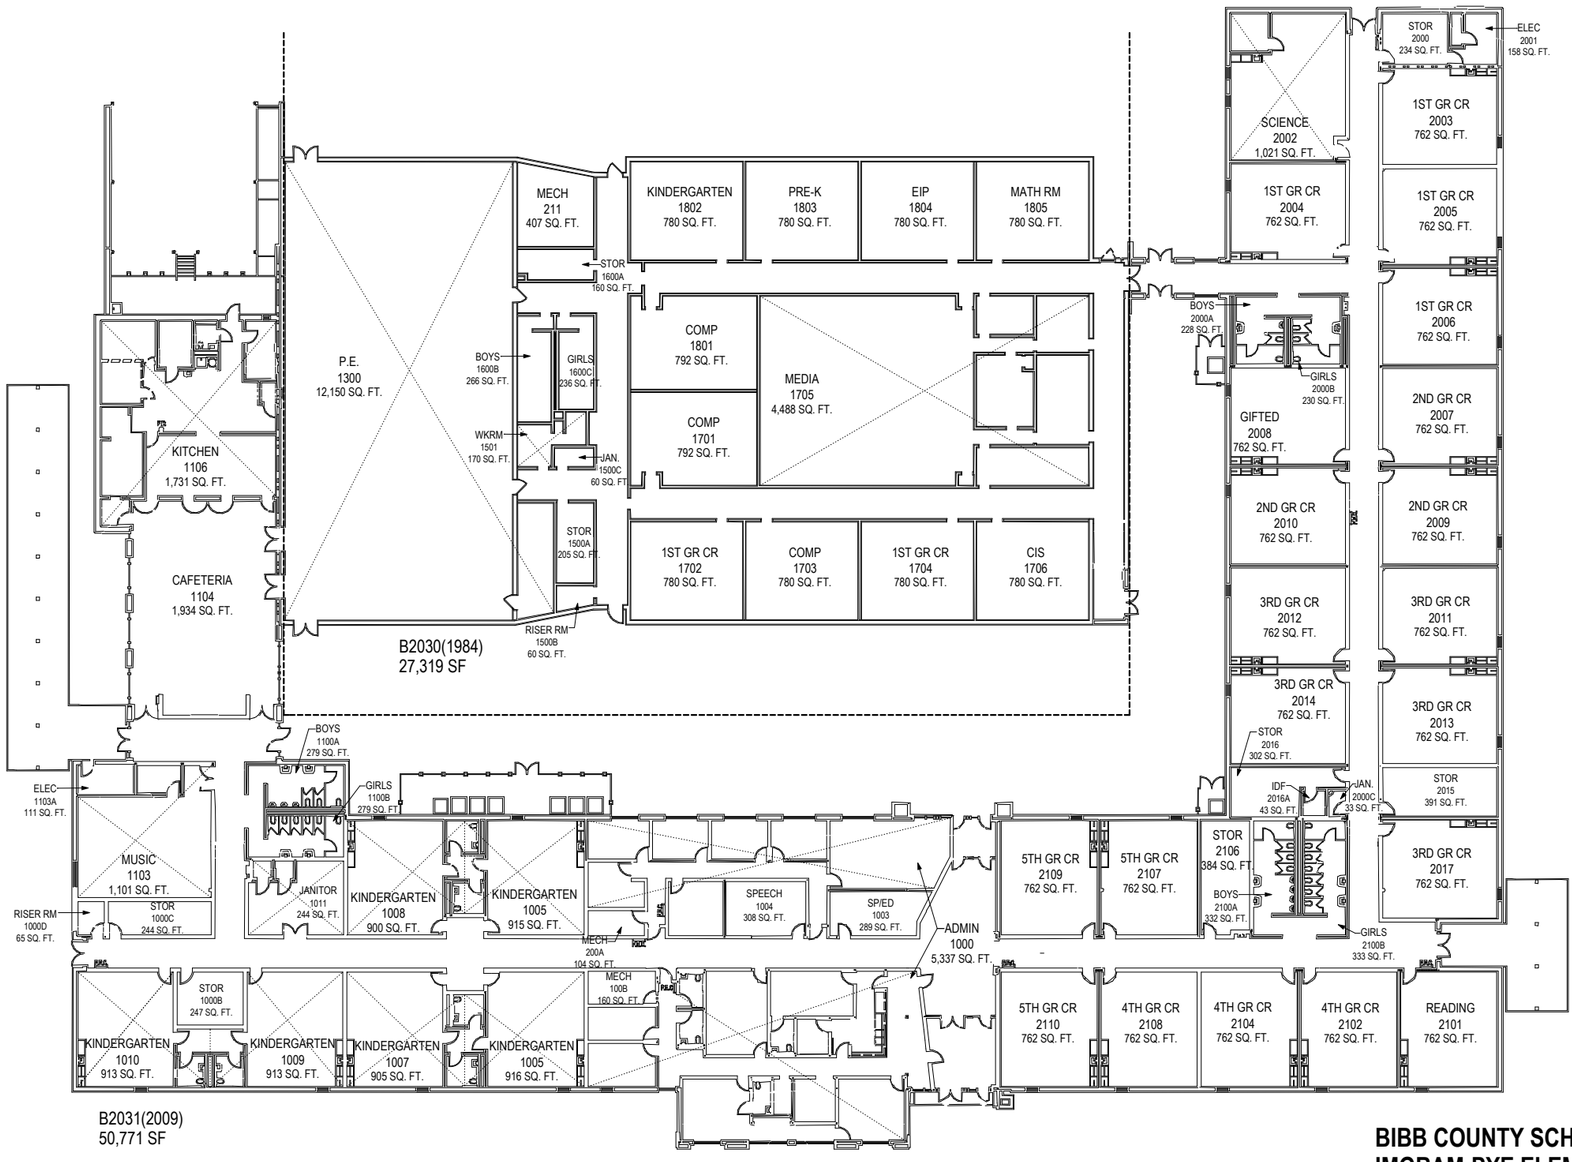

SCALE: 1" = 40'

BIBB COUNTY SCHOOL DISTRICT
IMGRAM-PYE ELEMENTARY SCHOOL

FACILITY NUMBER:	3067
INSTRUCTIONAL UNITS:	41
FTE:	600
SITE ACREAGE:	14.6
AREA:	
MAIN BUILDING:	78,090 SF
EXTERIOR COVERED @ 1/2:	1,475 SF
TOTAL:	79,565 SF

Manley Spangler Smith Architects
A Professional Corporation