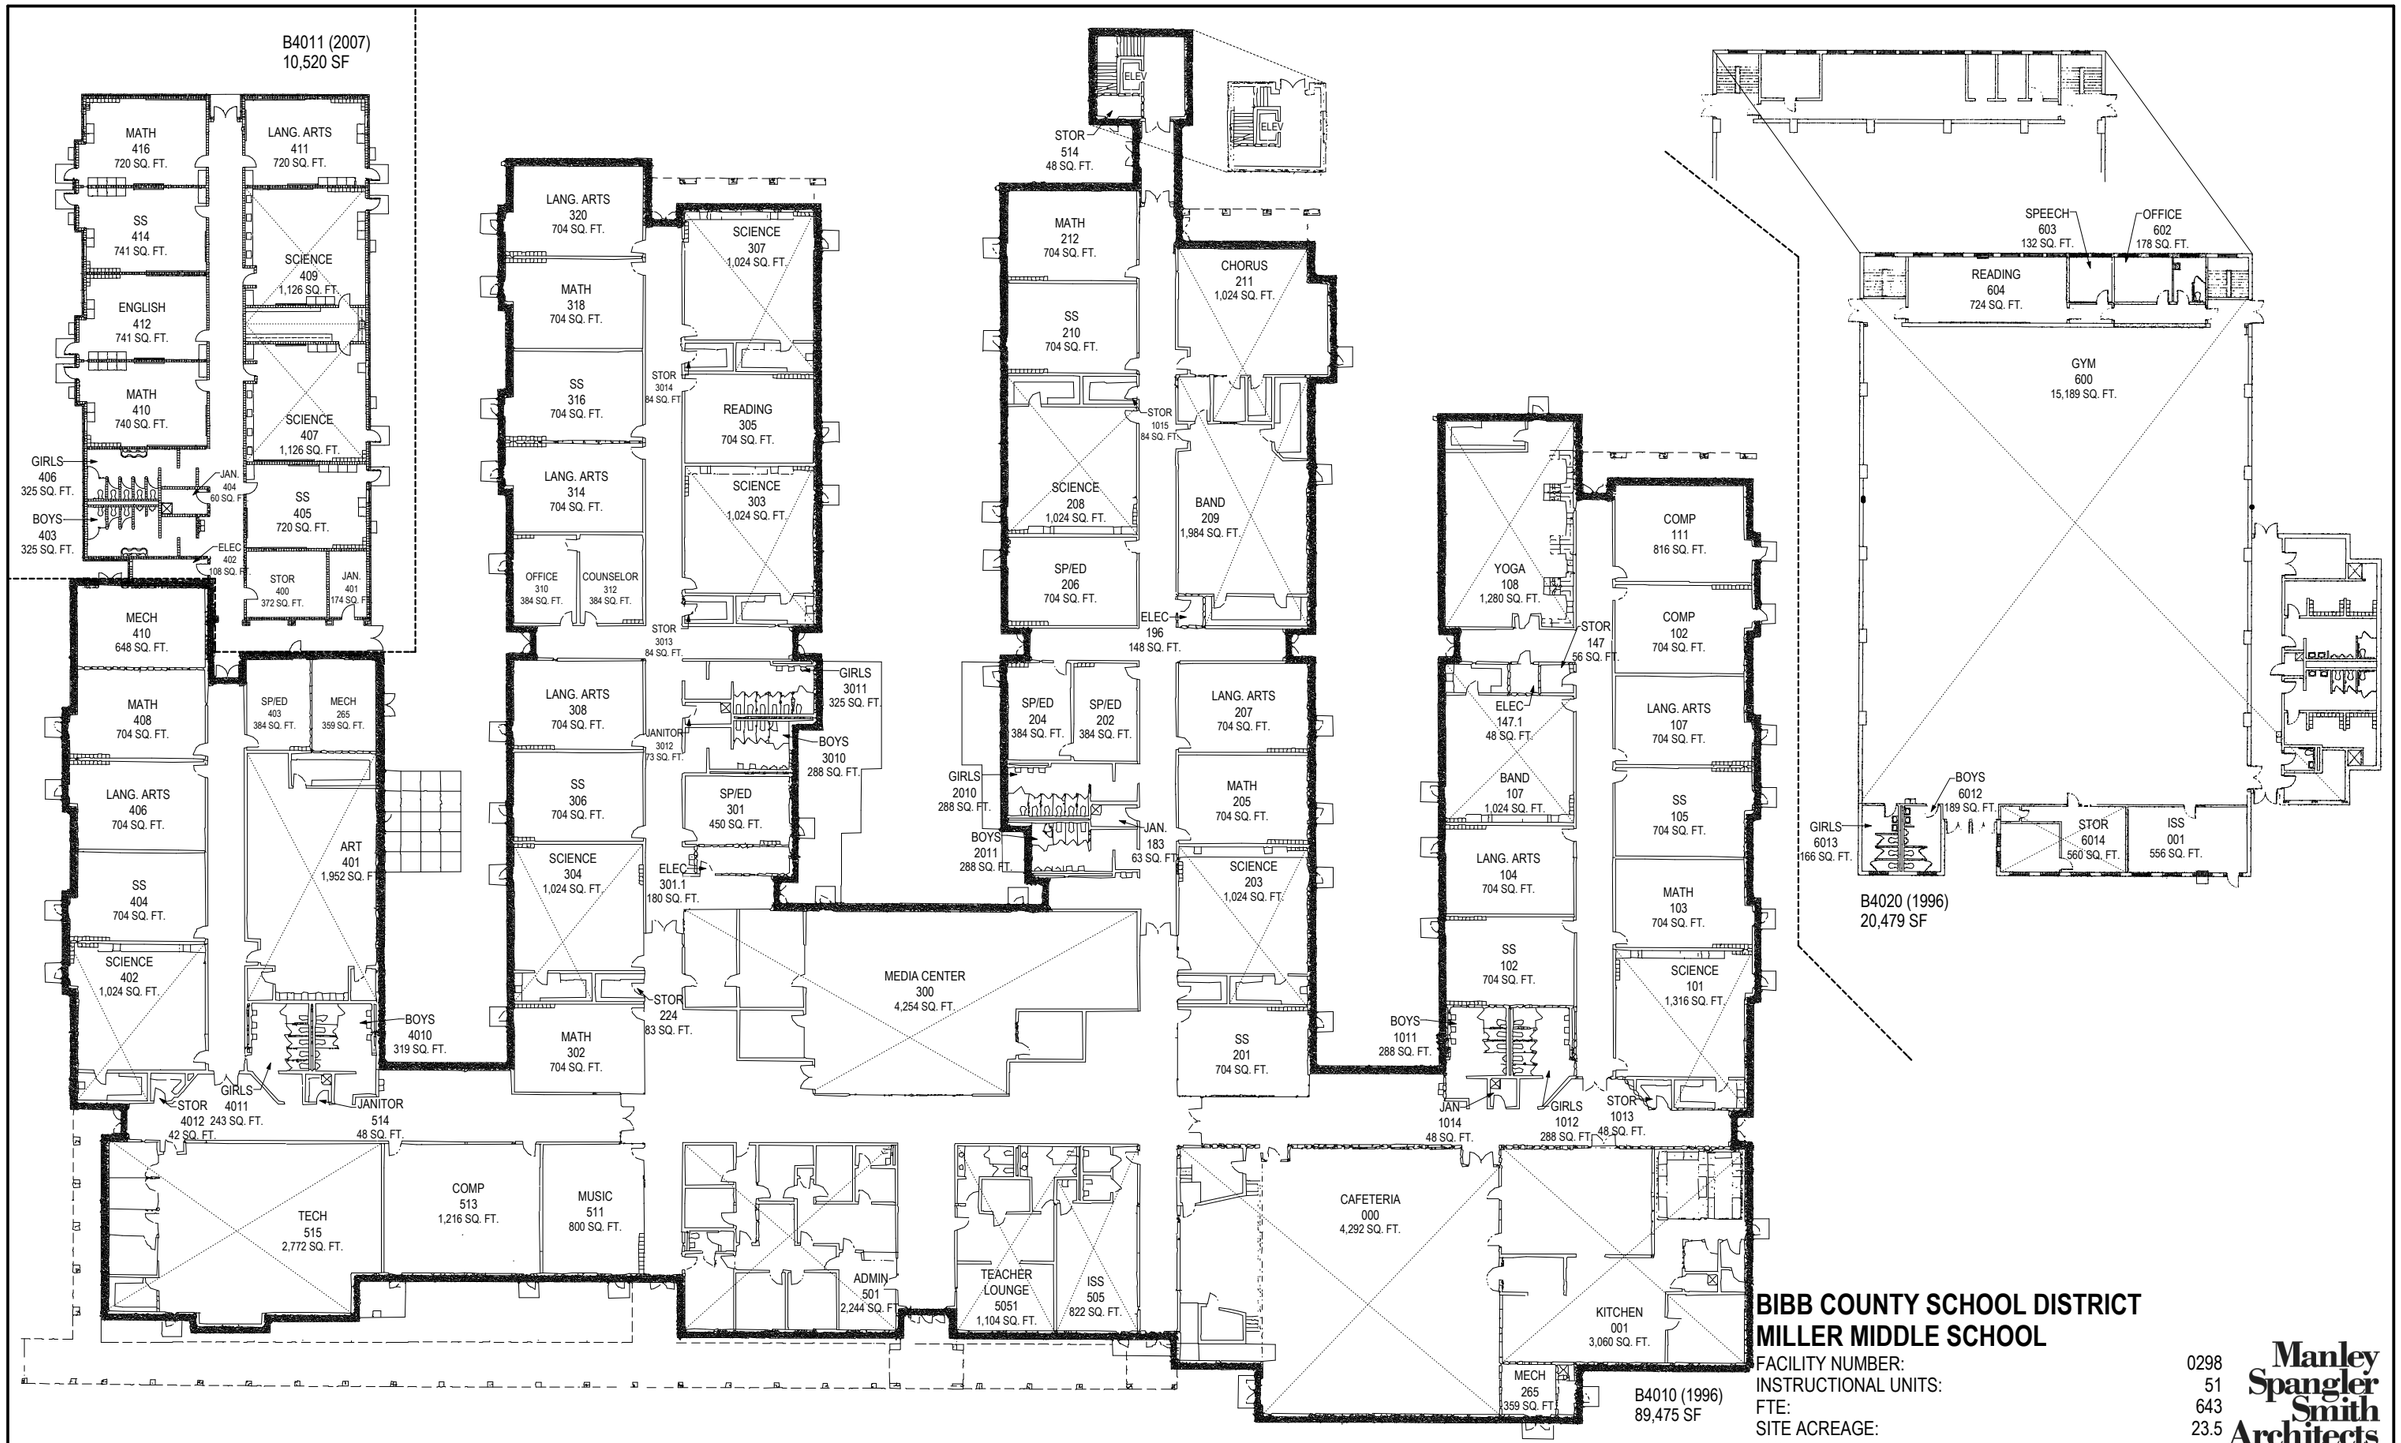

SCALE: 1" = 40'

BIBB COUNTY SCHOOL DISTRICT
MILLER MIDDLE SCHOOL

FACILITY NUMBER:	0298
INSTRUCTIONAL UNITS:	51
FTE:	643
SITE ACREAGE:	23.5
AREA:	
TOTAL:	120,475 SF

Manley Spangler Smith Architects
A Professional Corporation